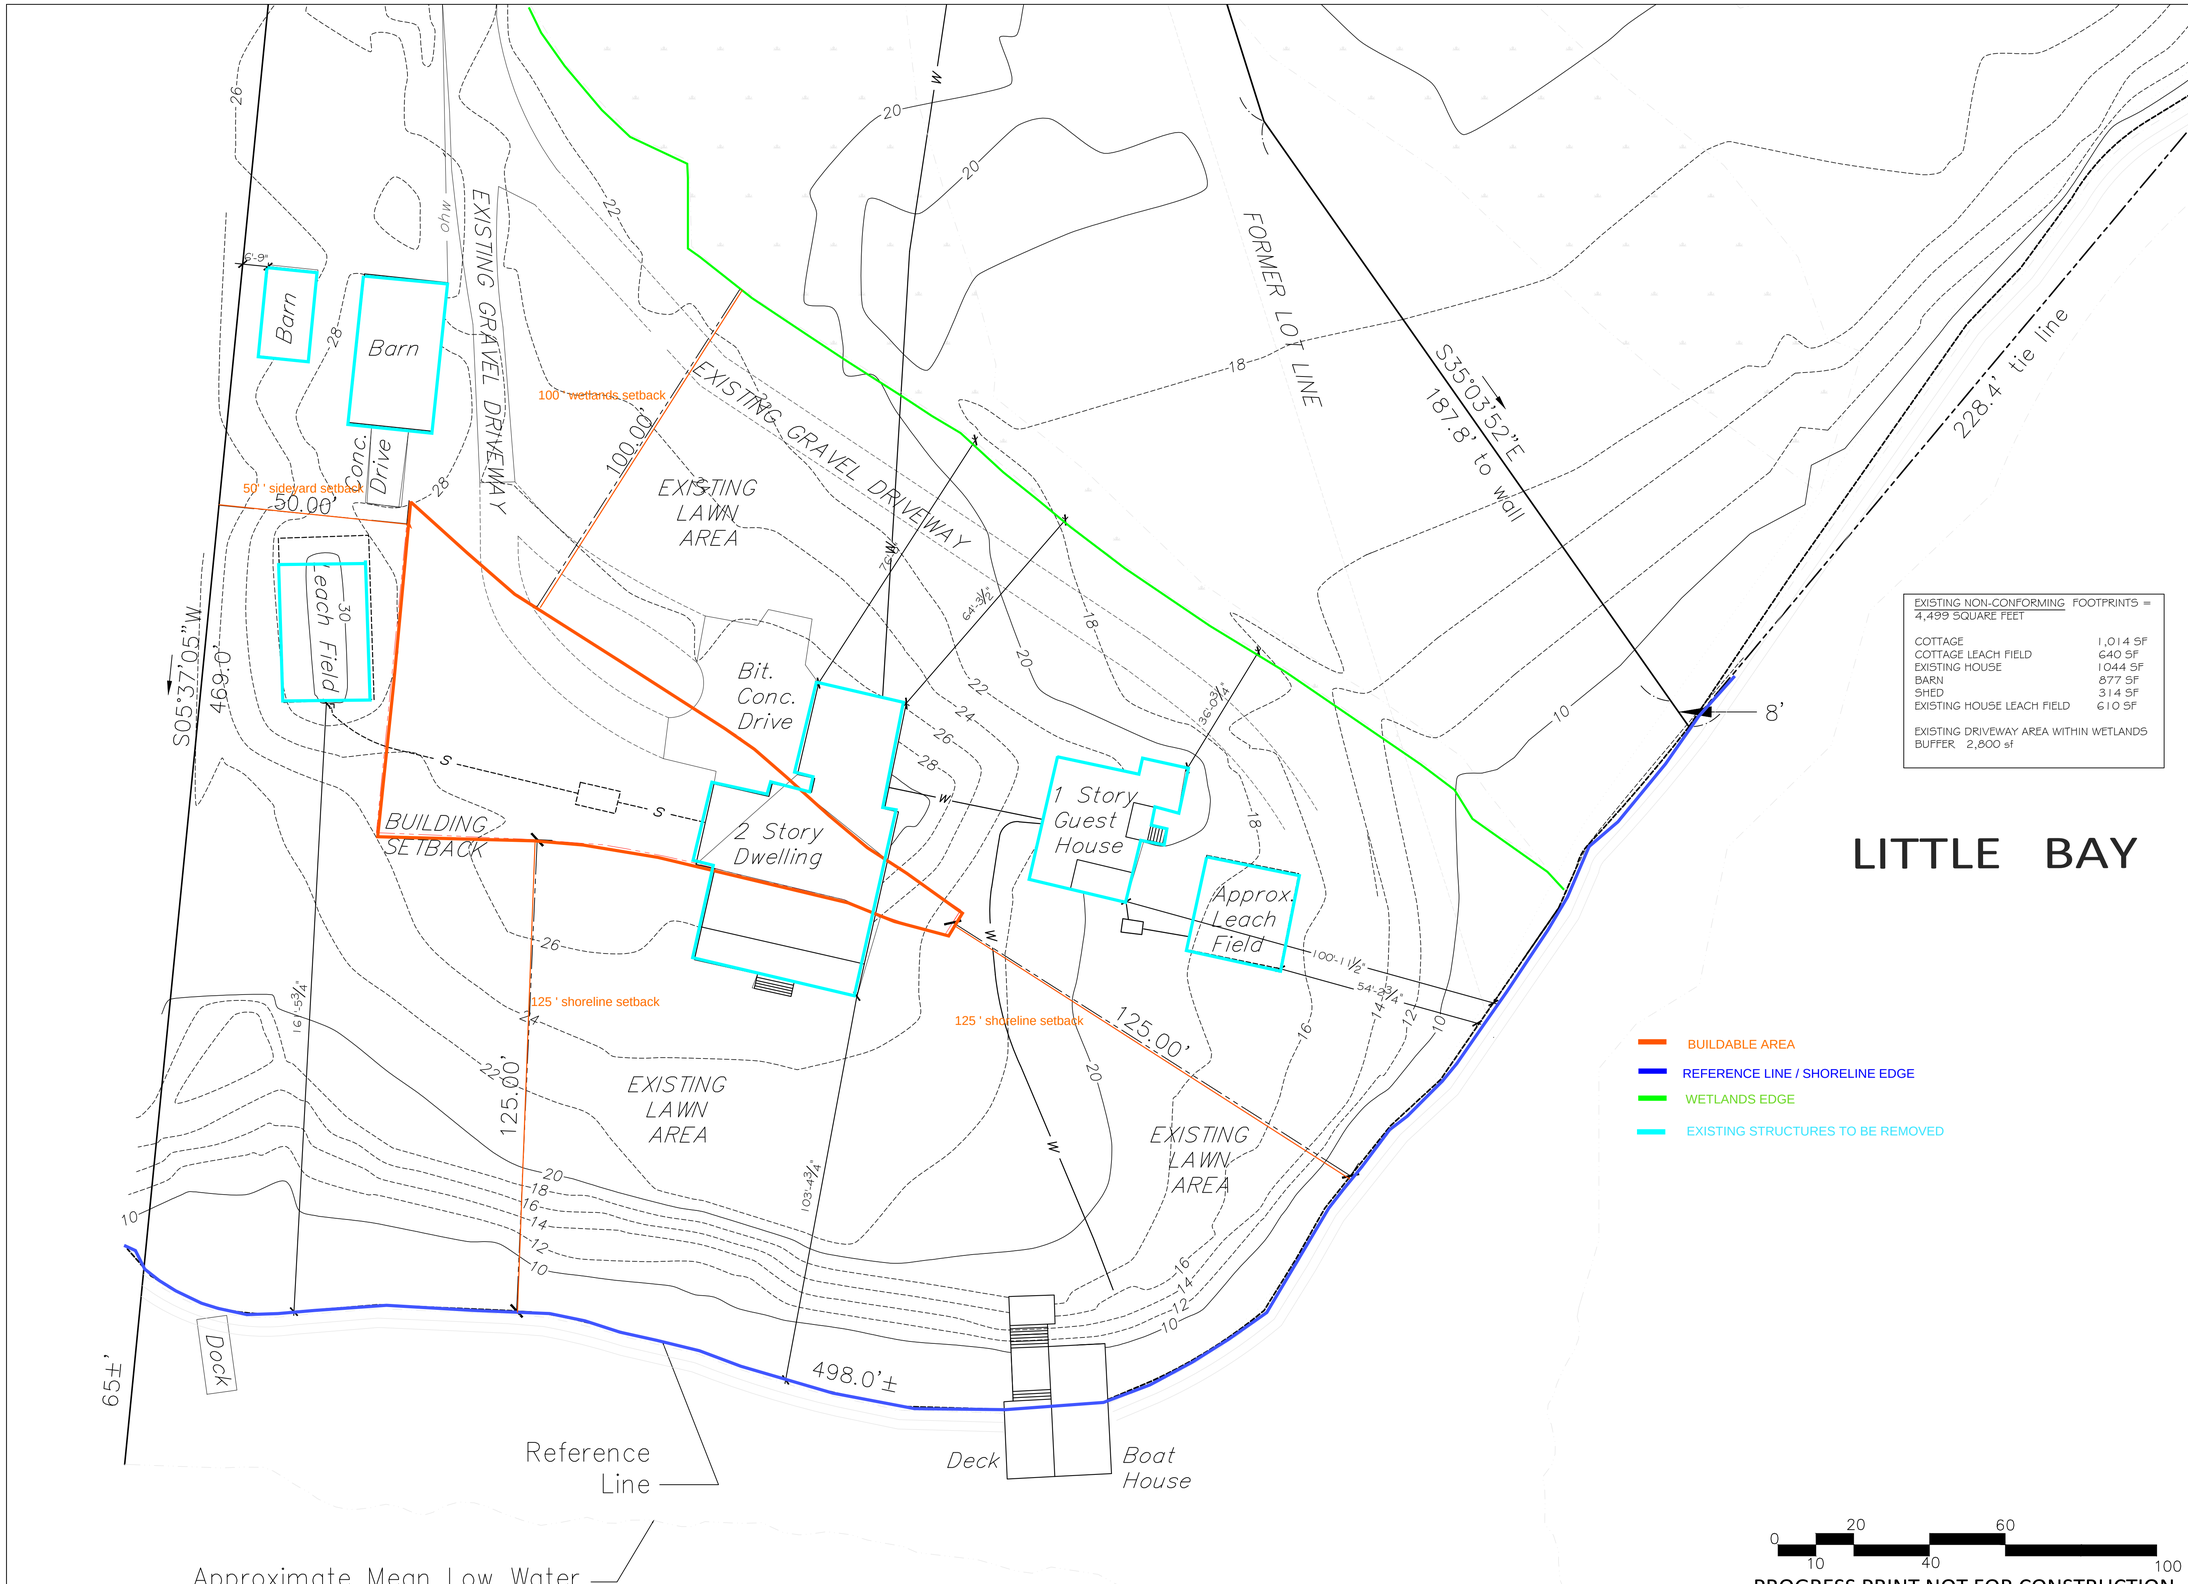

EXISTING NON-CONFORMING FOOTPRINTS = 4,499 SQUARE FEET

COTTAGE	1,014 SF
COTTAGE LEACH FIELD	640 SF
EXISTING HOUSE	1044 SF
BARN	877 SF
SHED	314 SF
EXISTING HOUSE LEACH FIELD	610 SF

EXISTING DRIVEWAY AREA WITHIN WETLANDS BUFFER 2,800 sf

terrain
planning & design llc
311 kast hill road
hopkinton nh 03229
603. 491. 2322
terrainplanning.com

DALY RESIDENCE

Site Location:
190 Piscataqua Road
Durham NH
Tax Map: 12
Lot #:7

Prepared For:
Tom & Erin Daly
5 Jasper Lane
Nashua NH 03063

Existing Condiions Plan

DATE: 01 - 16 - 2021

SCALE: 1" = 20'

PROJECT #: 1979

Drawn By: ERB

Checked By: RM

REVISIONS: DATE:
Issued for Client Review
Issued for Con. Com Review 1/19/21
Issued for Con. Com Review 2/5/21
Issued for Con. Com Review 2/9/21

This plan is the property of Terrain Planning & Design LLC. Use or reproduction of this plan by any means without permission or purchase from Terrain Planning & Design LLC is prohibited.

EX - 01

N