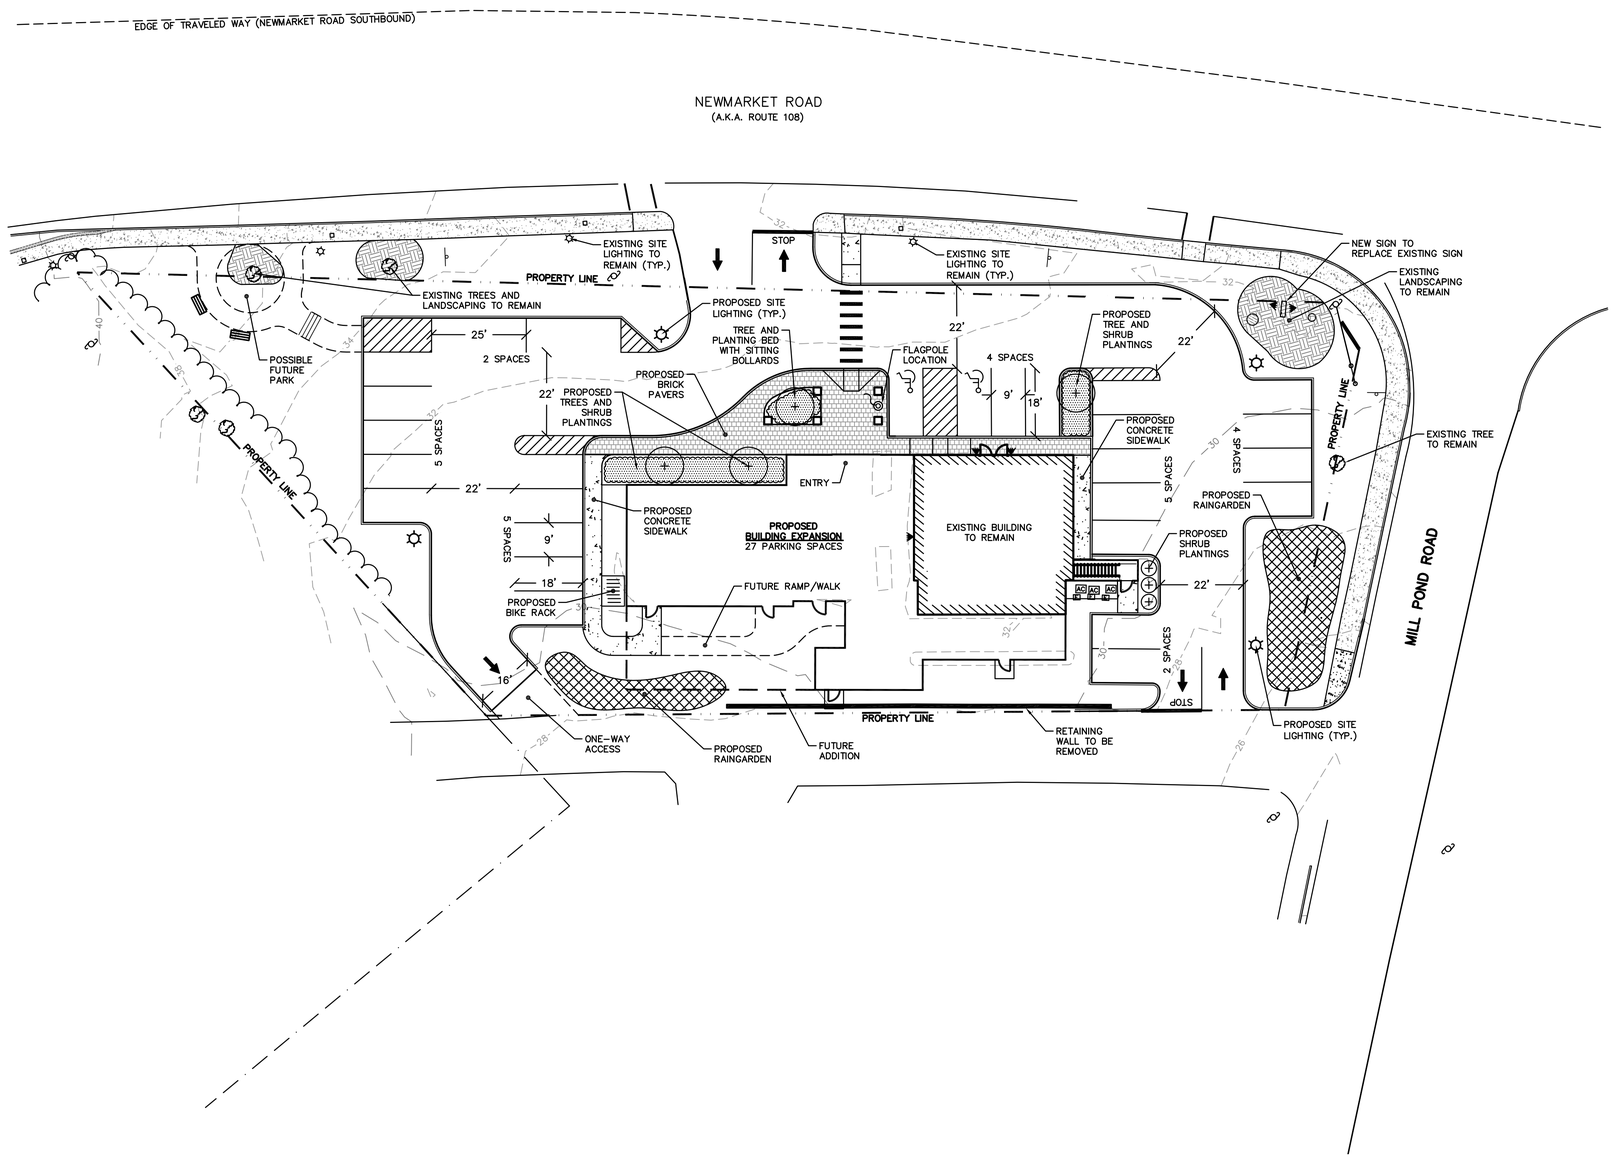

LEGEND

- EXISTING PLANTING BED TO REMAIN
- EXISTING SIDEWALK TO REMAIN
- PROPOSED CONCRETE SIDEWALK
- PROPOSED BRICK PAVERS
- PROPOSED STRIPED ISLAND
- PROPOSED RAINGARDEN
- PROPOSED PLANTING BED
- EXISTING LIGHT
- PROPOSED LIGHT
- EXISTING TREE
- PROPOSED TREE

N

SCALE IN FEET
0 20' 40'
GRAPHIC SCALE

Tighe&Bond
Consulting Engineers
www.tighebond.com

100 YEARS STRONG
1911-2011

DURHAM TOWN HALL

Durham,
New Hampshire

May 30, 2013

Mark	Date	Description

PROJECT NO:	A-1025
FILE:	A-1025_Concept_2.dwg
DRAWN BY:	BJL
CHECKED:	GMM
APPROVED BY:	GMM

CONCEPTUAL SITE PLAN

SCALE: AS SHOWN

SHEET 1 OF 1