Drawing Name: P:\11pro\11-035\dwg\11-035 C1H.dwg
Tue, 26 Mar 2013 - 6:29pm

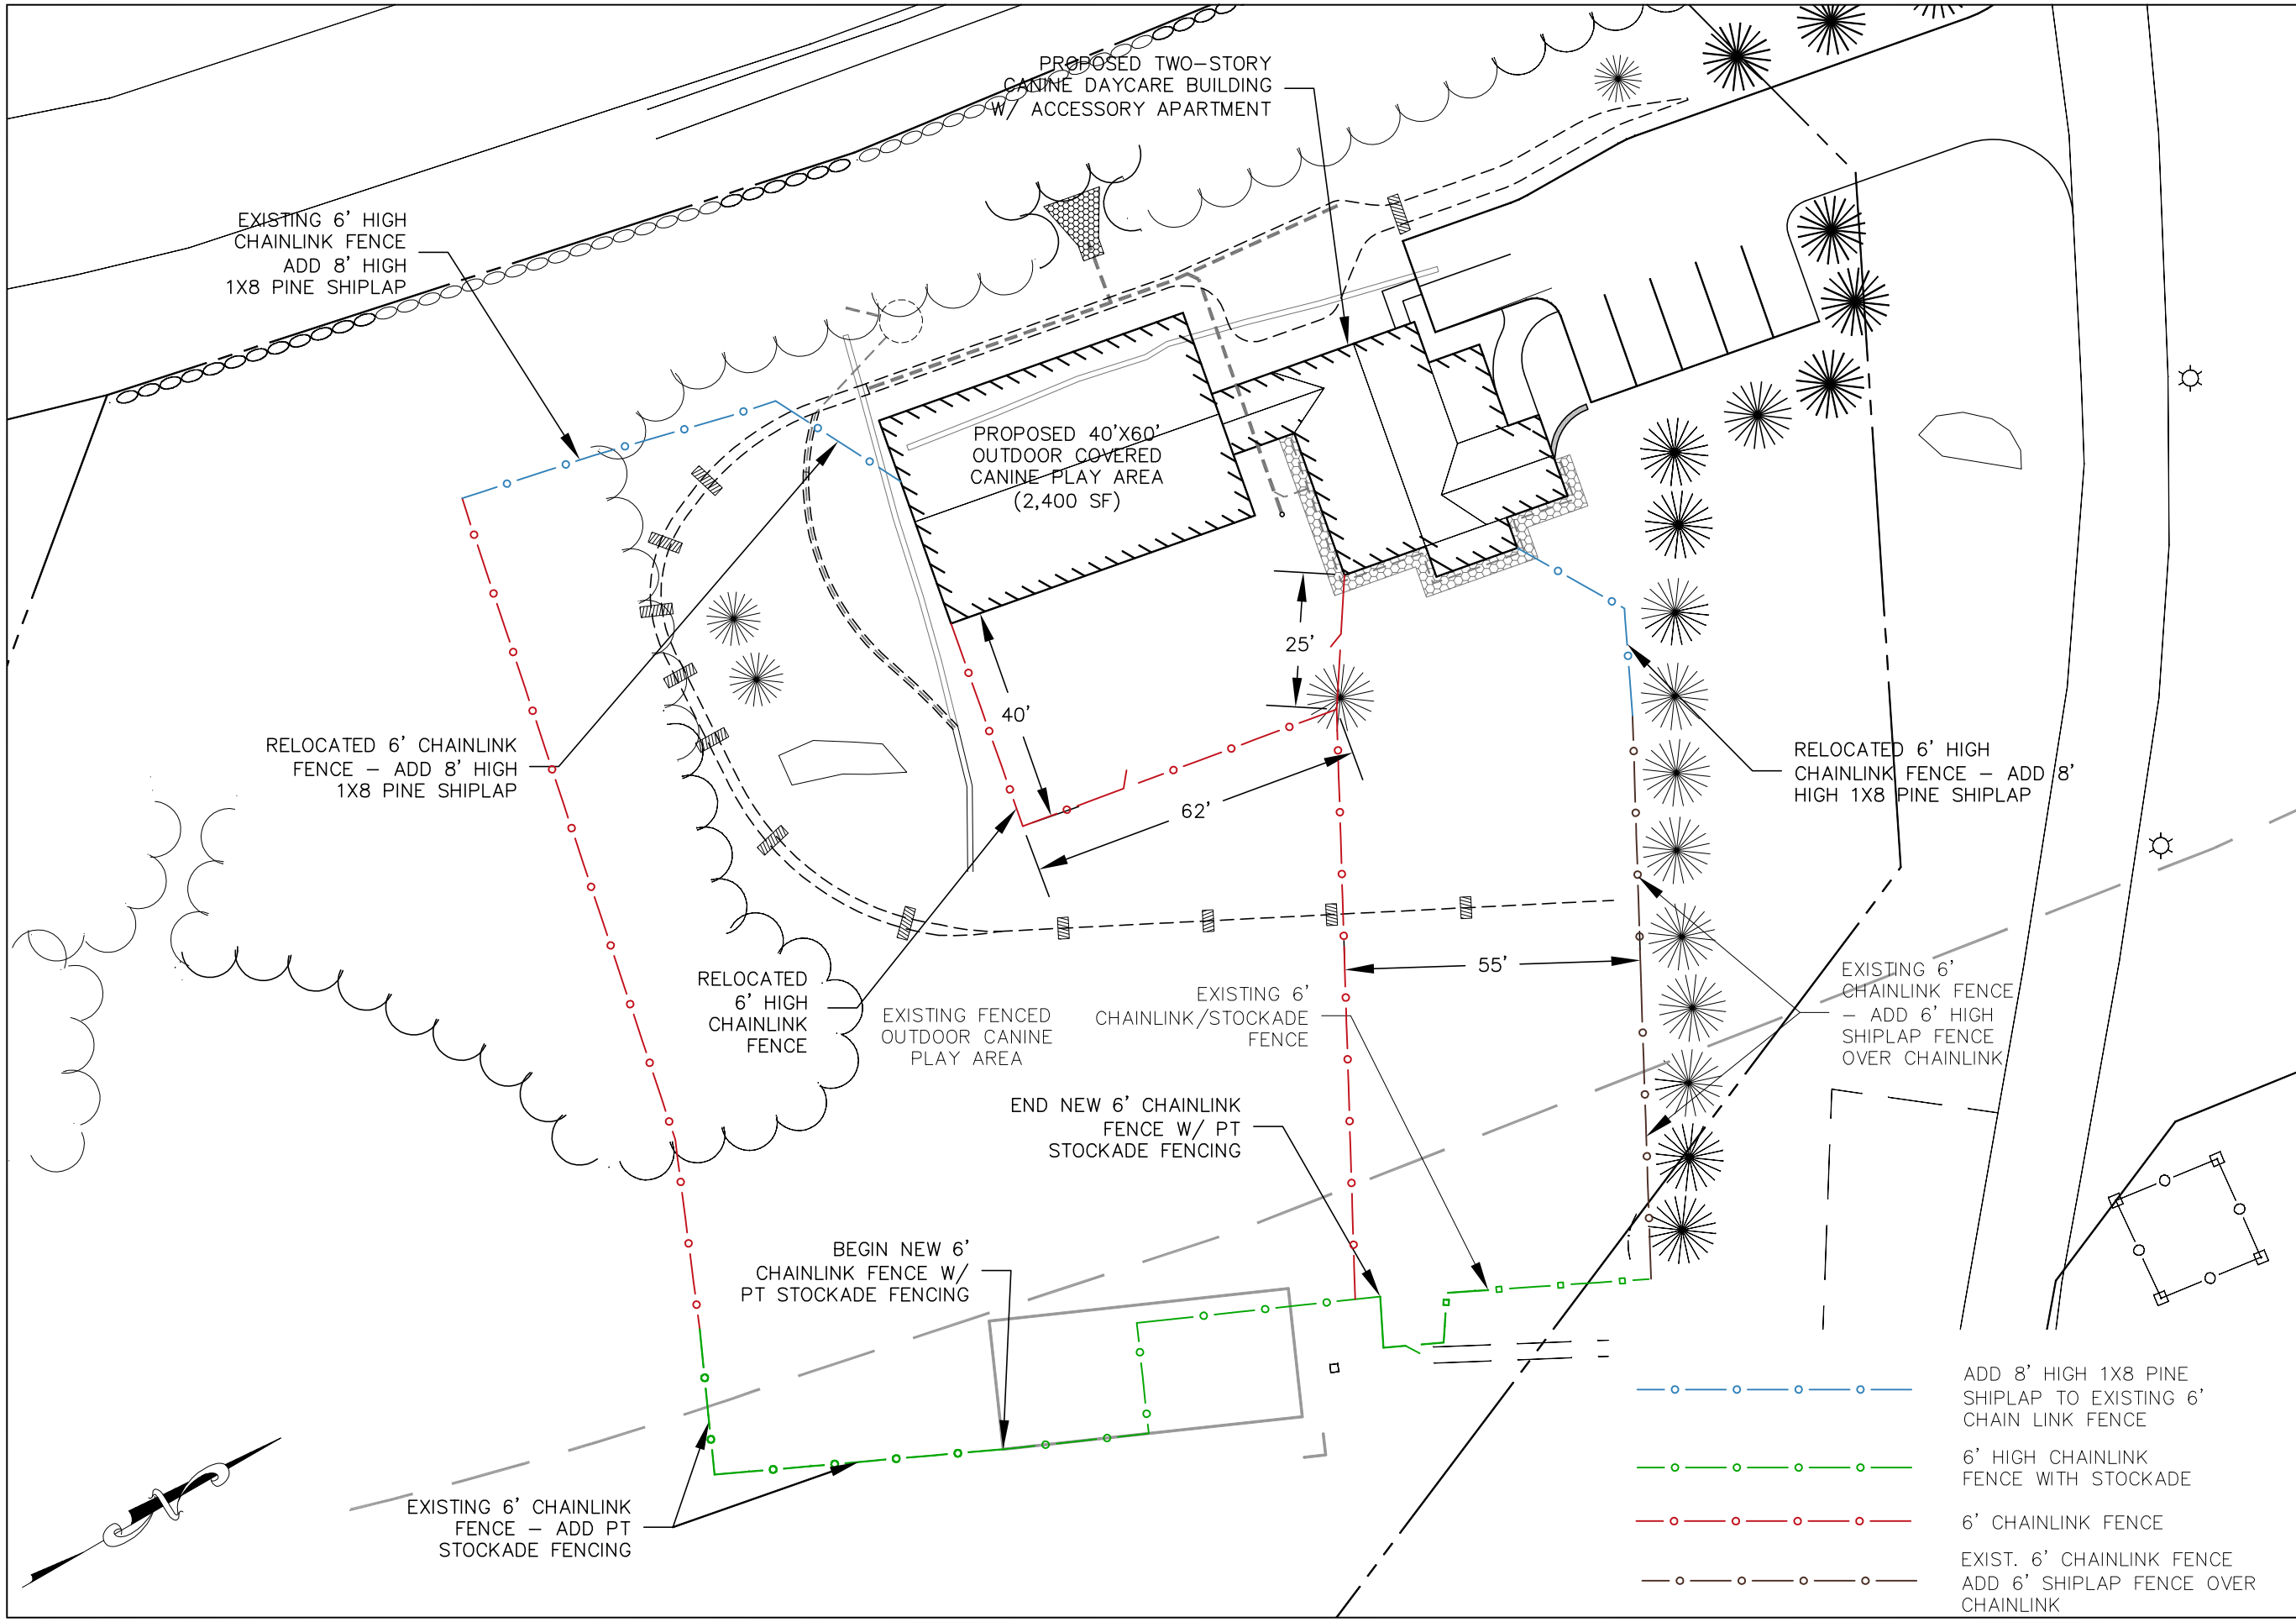

SEAL:

DATE: 3/26/13
SCALE: 1"=30'
DESIGNER: MJS/MS
DRAWN BY: MS
APPROVED BY: MJS

FENCING PLAN
prepared for
GREAT BAY KENNEL
(TAX MAP 6, LOT 11-7)
27 & 35 NEWMARKET ROAD DURHAM, NH

MJS ENGINEERING, PC
5 Railroad Street, P.O. Box 359
Newmarket, NH 03857
Phone: (603) 659-4979, Fax: (603) 659-4627
E-mail: MJS@MJS-ENGINEERING.COM
Civil Environmental Consulting Engineering

JOB: 11-035

FENCE