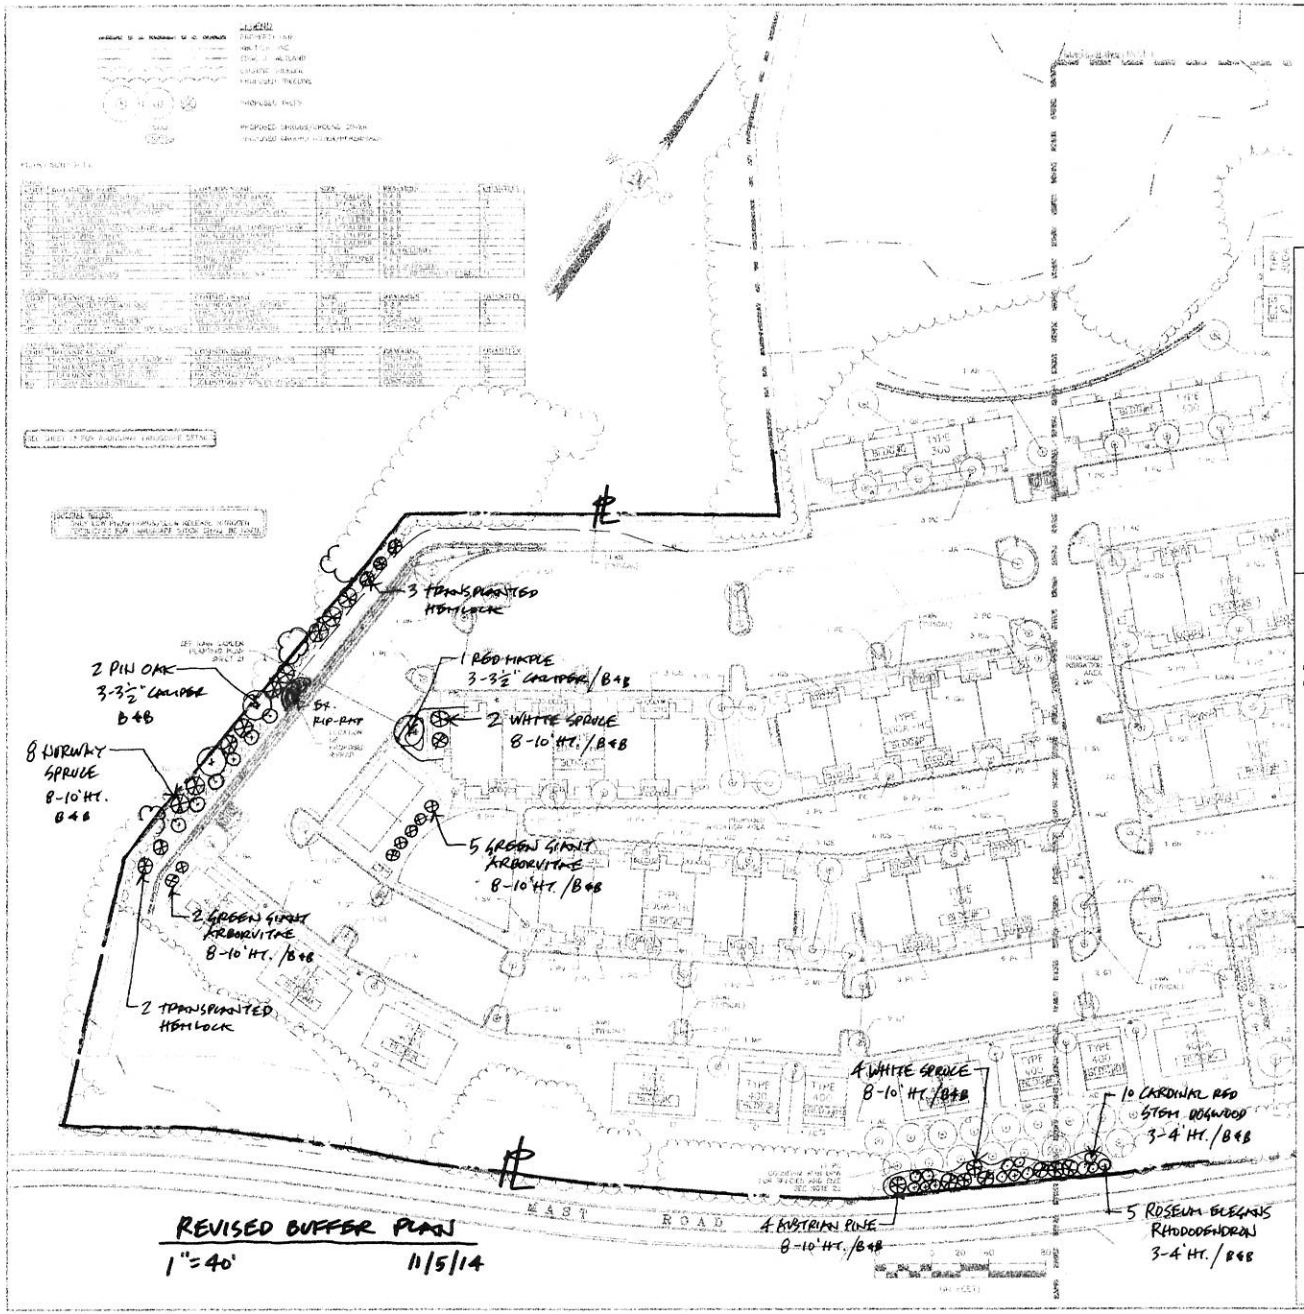

REVISED BUFFER PLAN
1"=40' 11/5/14

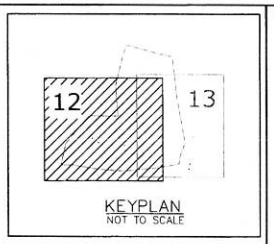

KEYPLAN
NOT TO SCALE

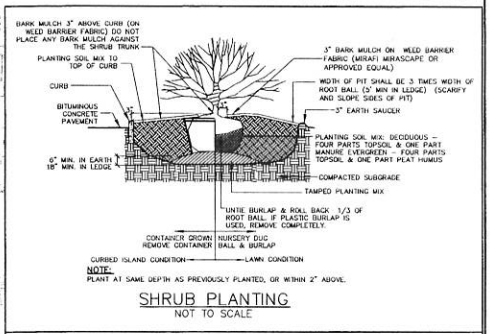

SHRUB PLANTING
NOT TO SCALE

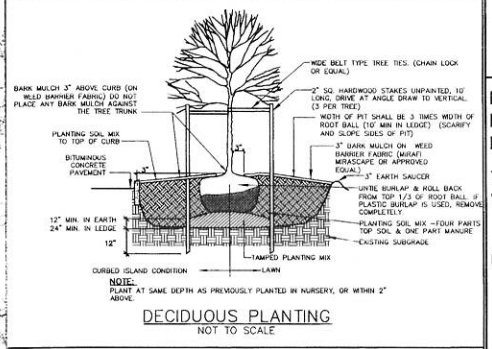

DECIDUOUS PLANTING
NOT TO SCALE

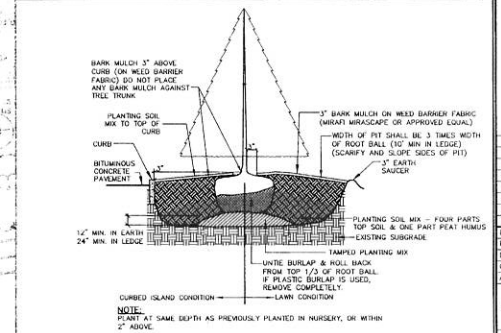

EVERGREEN TREE PLANTING
NOT TO SCALE

Tighe&Bond
Consulting Engineers
177 Corporate Drive
Portsmouth, NH 03801
www.tighebond.com

100 YEARS 1911-2011

Peak Campus Development, LLC

The Lodges at West Edge

Durham, NH

Mark	Date	Description
E	6/21/13	REVISED FOR FINAL APPROVAL
D	6/11/13	ISSUED FOR BUILDING PERMIT
C	11/1/12	REVISED FOR PB SUBMISSION
B	9/26/12	REVISED FOR PB SUBMISSION
A	9/22/12	PB SUBMISSION

PROJECT NO.	P0037
FILE	P0637_LAND.dwg
DRAWN BY:	KAM/SLK1
CHECKED:	JAP2
APPROVED BY:	GMM

LANDSCAPE PLAN

SCALE: AS SHOWN

SHEET 12