PERENNIAL AND/OR BULBS PLANTING DETAIL

NOT TO SCALE

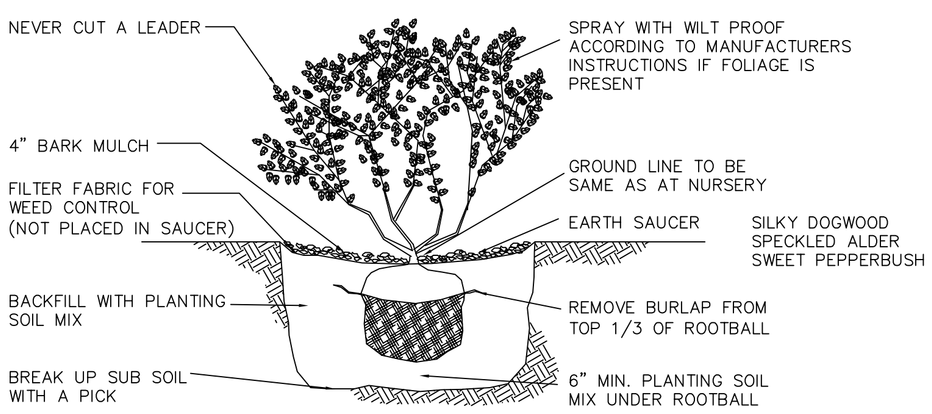

SHRUB PLANTING

NOT TO SCALE

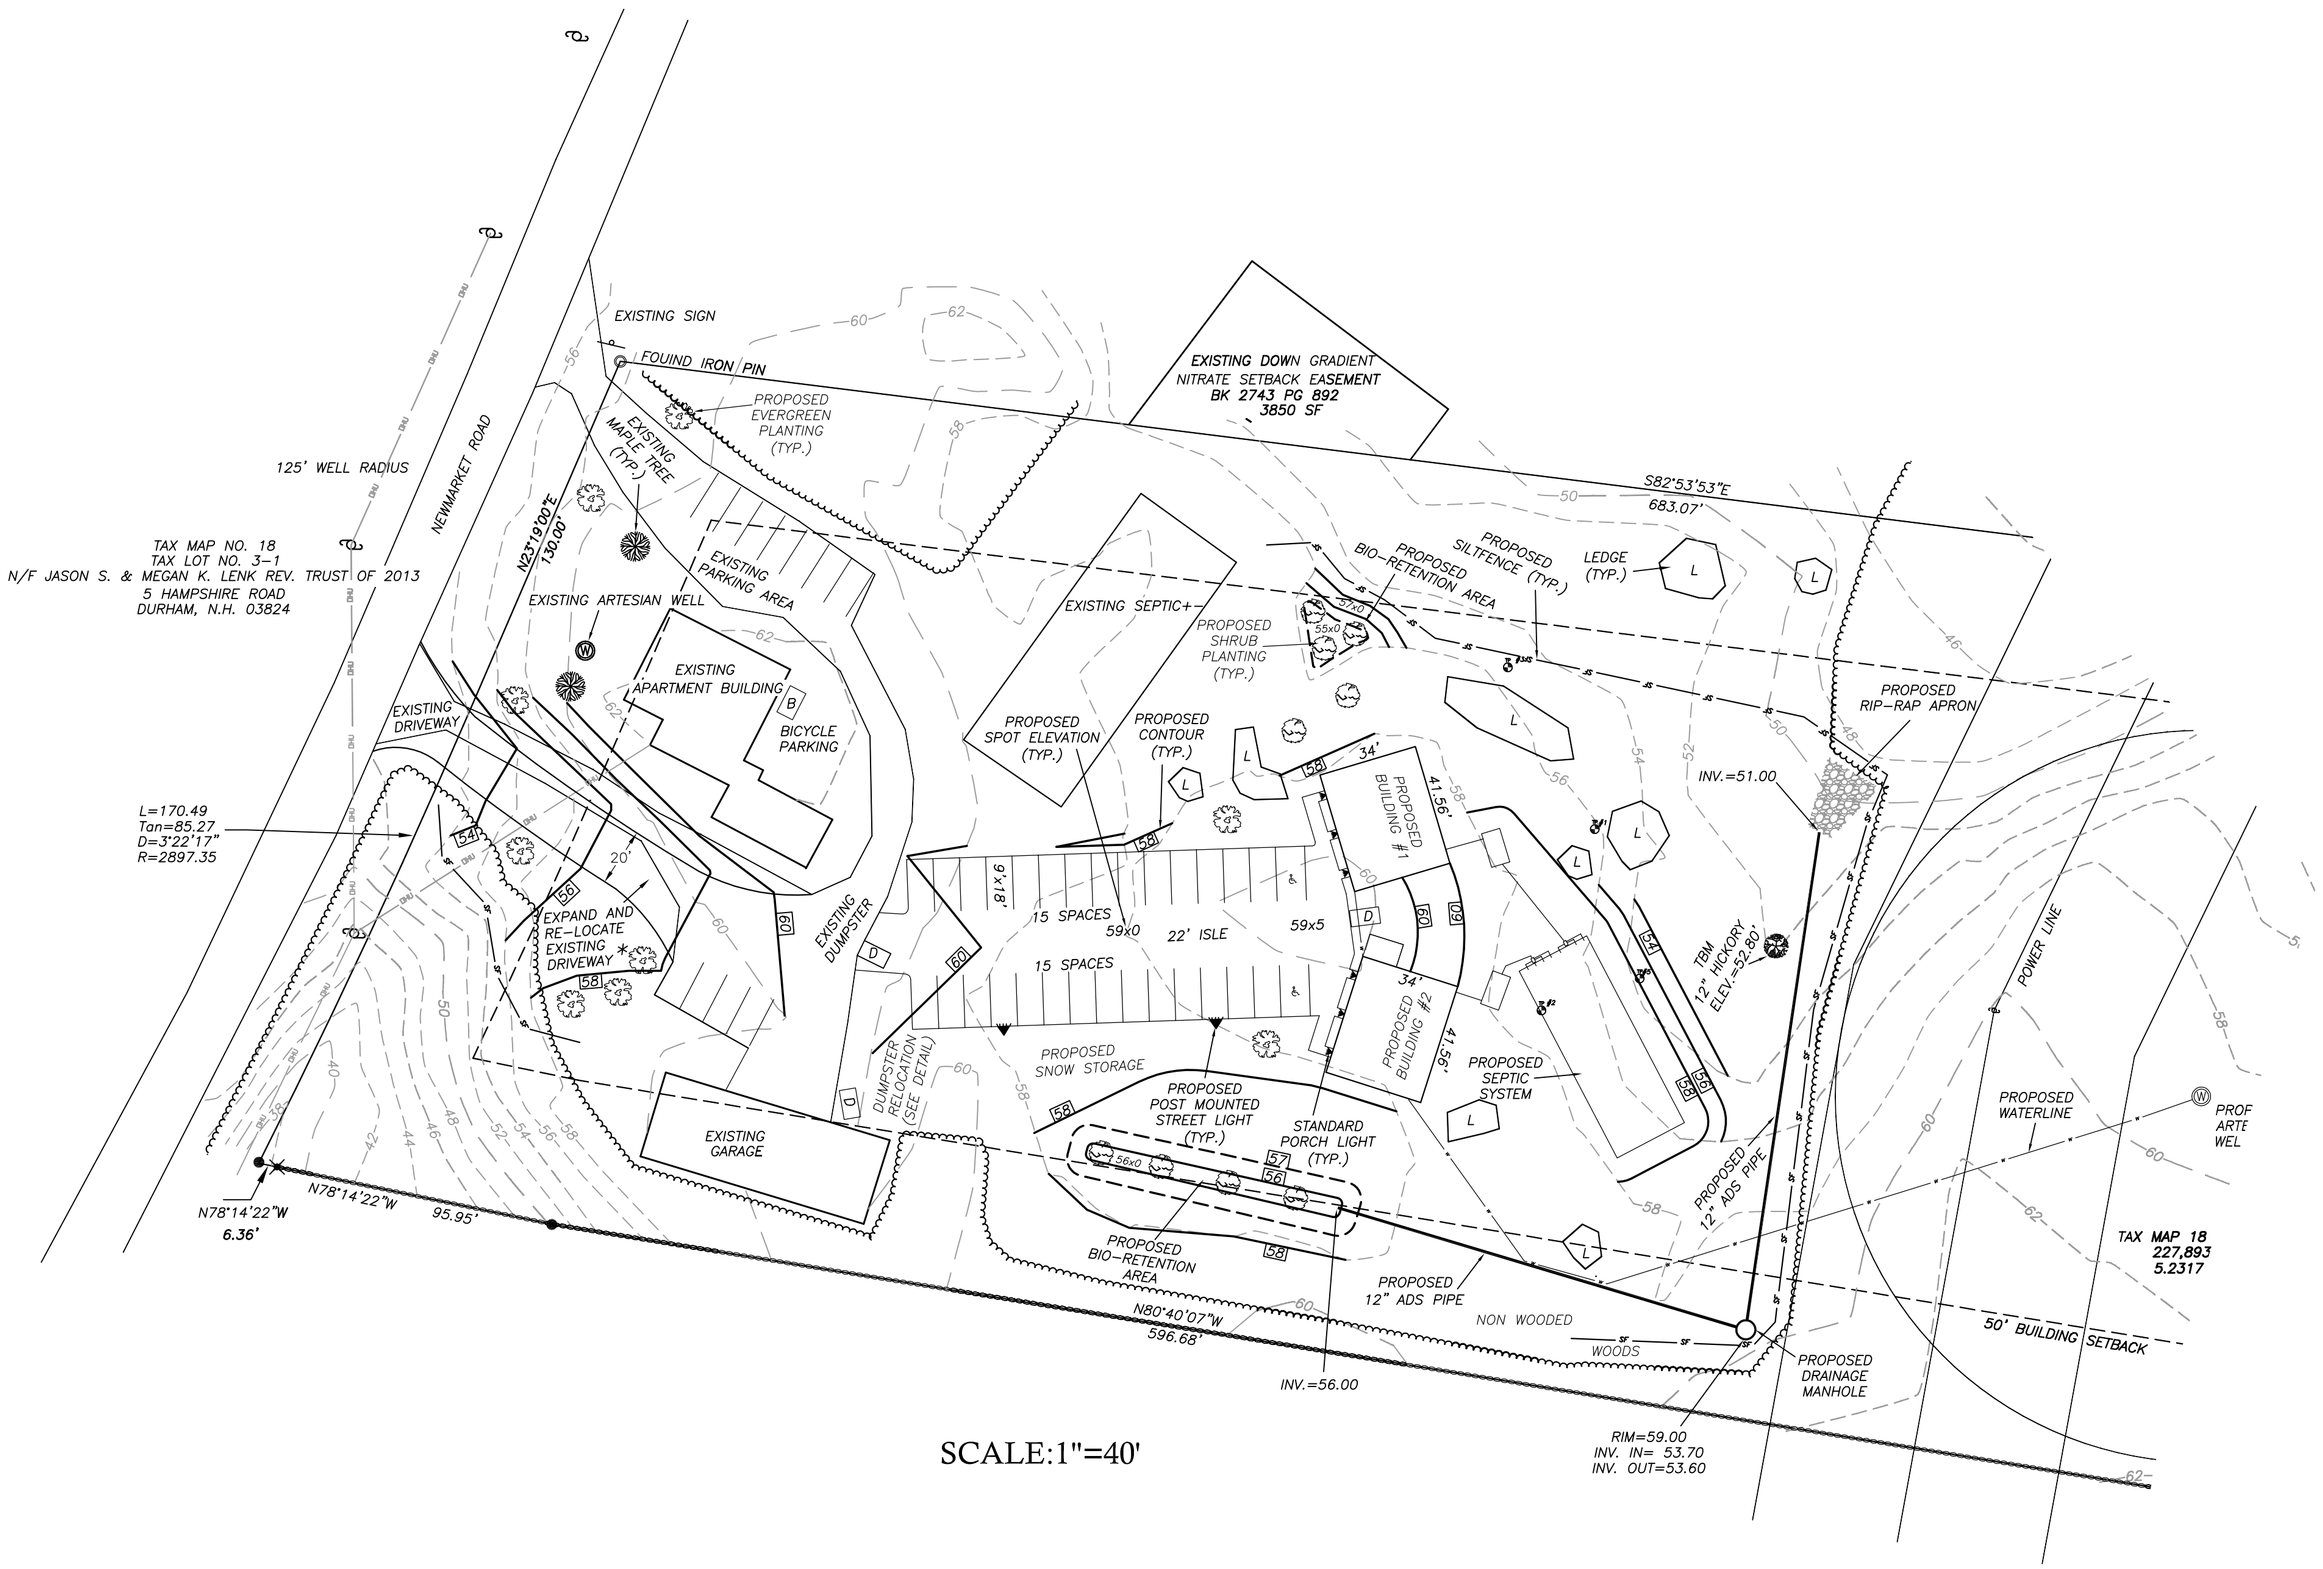

SCALE:1"=40'

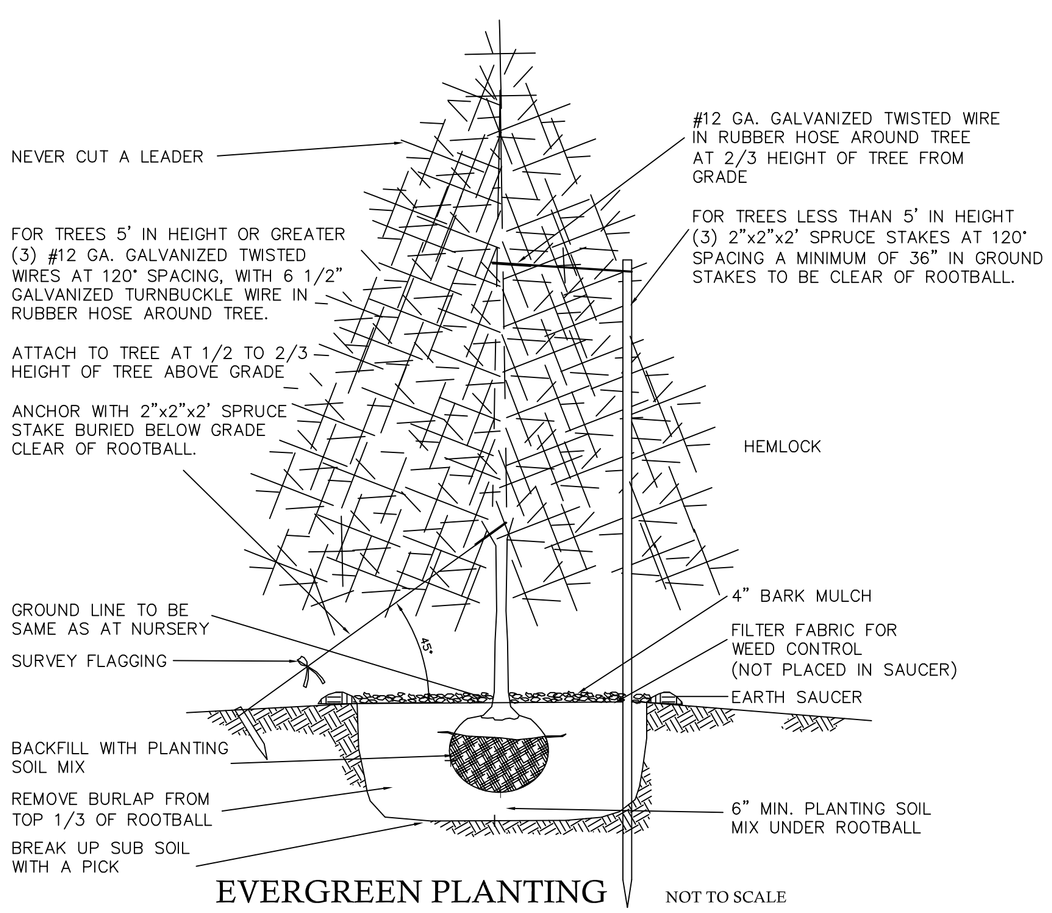

EVERGREEN PLANTING

NOT TO SCALE

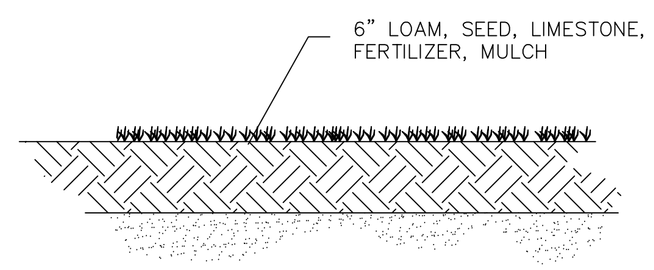

LOAM AND SEED SECTION

NOT TO SCALE

THE STATE OF NEW HAMPSHIRE
DENNIS G. QUINTAL
No. 8401
LICENSED PROFESSIONAL ENGINEER

DENNIS G. QUINTAL, P.E. DATE

#	DATE	REVISION

LANDSCAPING PLAN

TAX MAP 18 - LOT 3-2

257 NEWMARKET ROAD
DURHAM, NH

OWNER/APPLICANT: SEACOAST OPM REALTY, LLC
P.O. BOX 1733
DOVER, NH 03821

DESIGN BY:
Civil Construction Management Inc.
8 Merrimac Road, Box 475
Newton, NH 03858
Tel (603) 382-7650

DRAWN BY: D. NALLY, MSCE CHK BY: D. QUINTAL, PE
DESIGNED BY: D. NALLY, MSCE DATE: 1-14-15

Sheet: L

JOB #14093