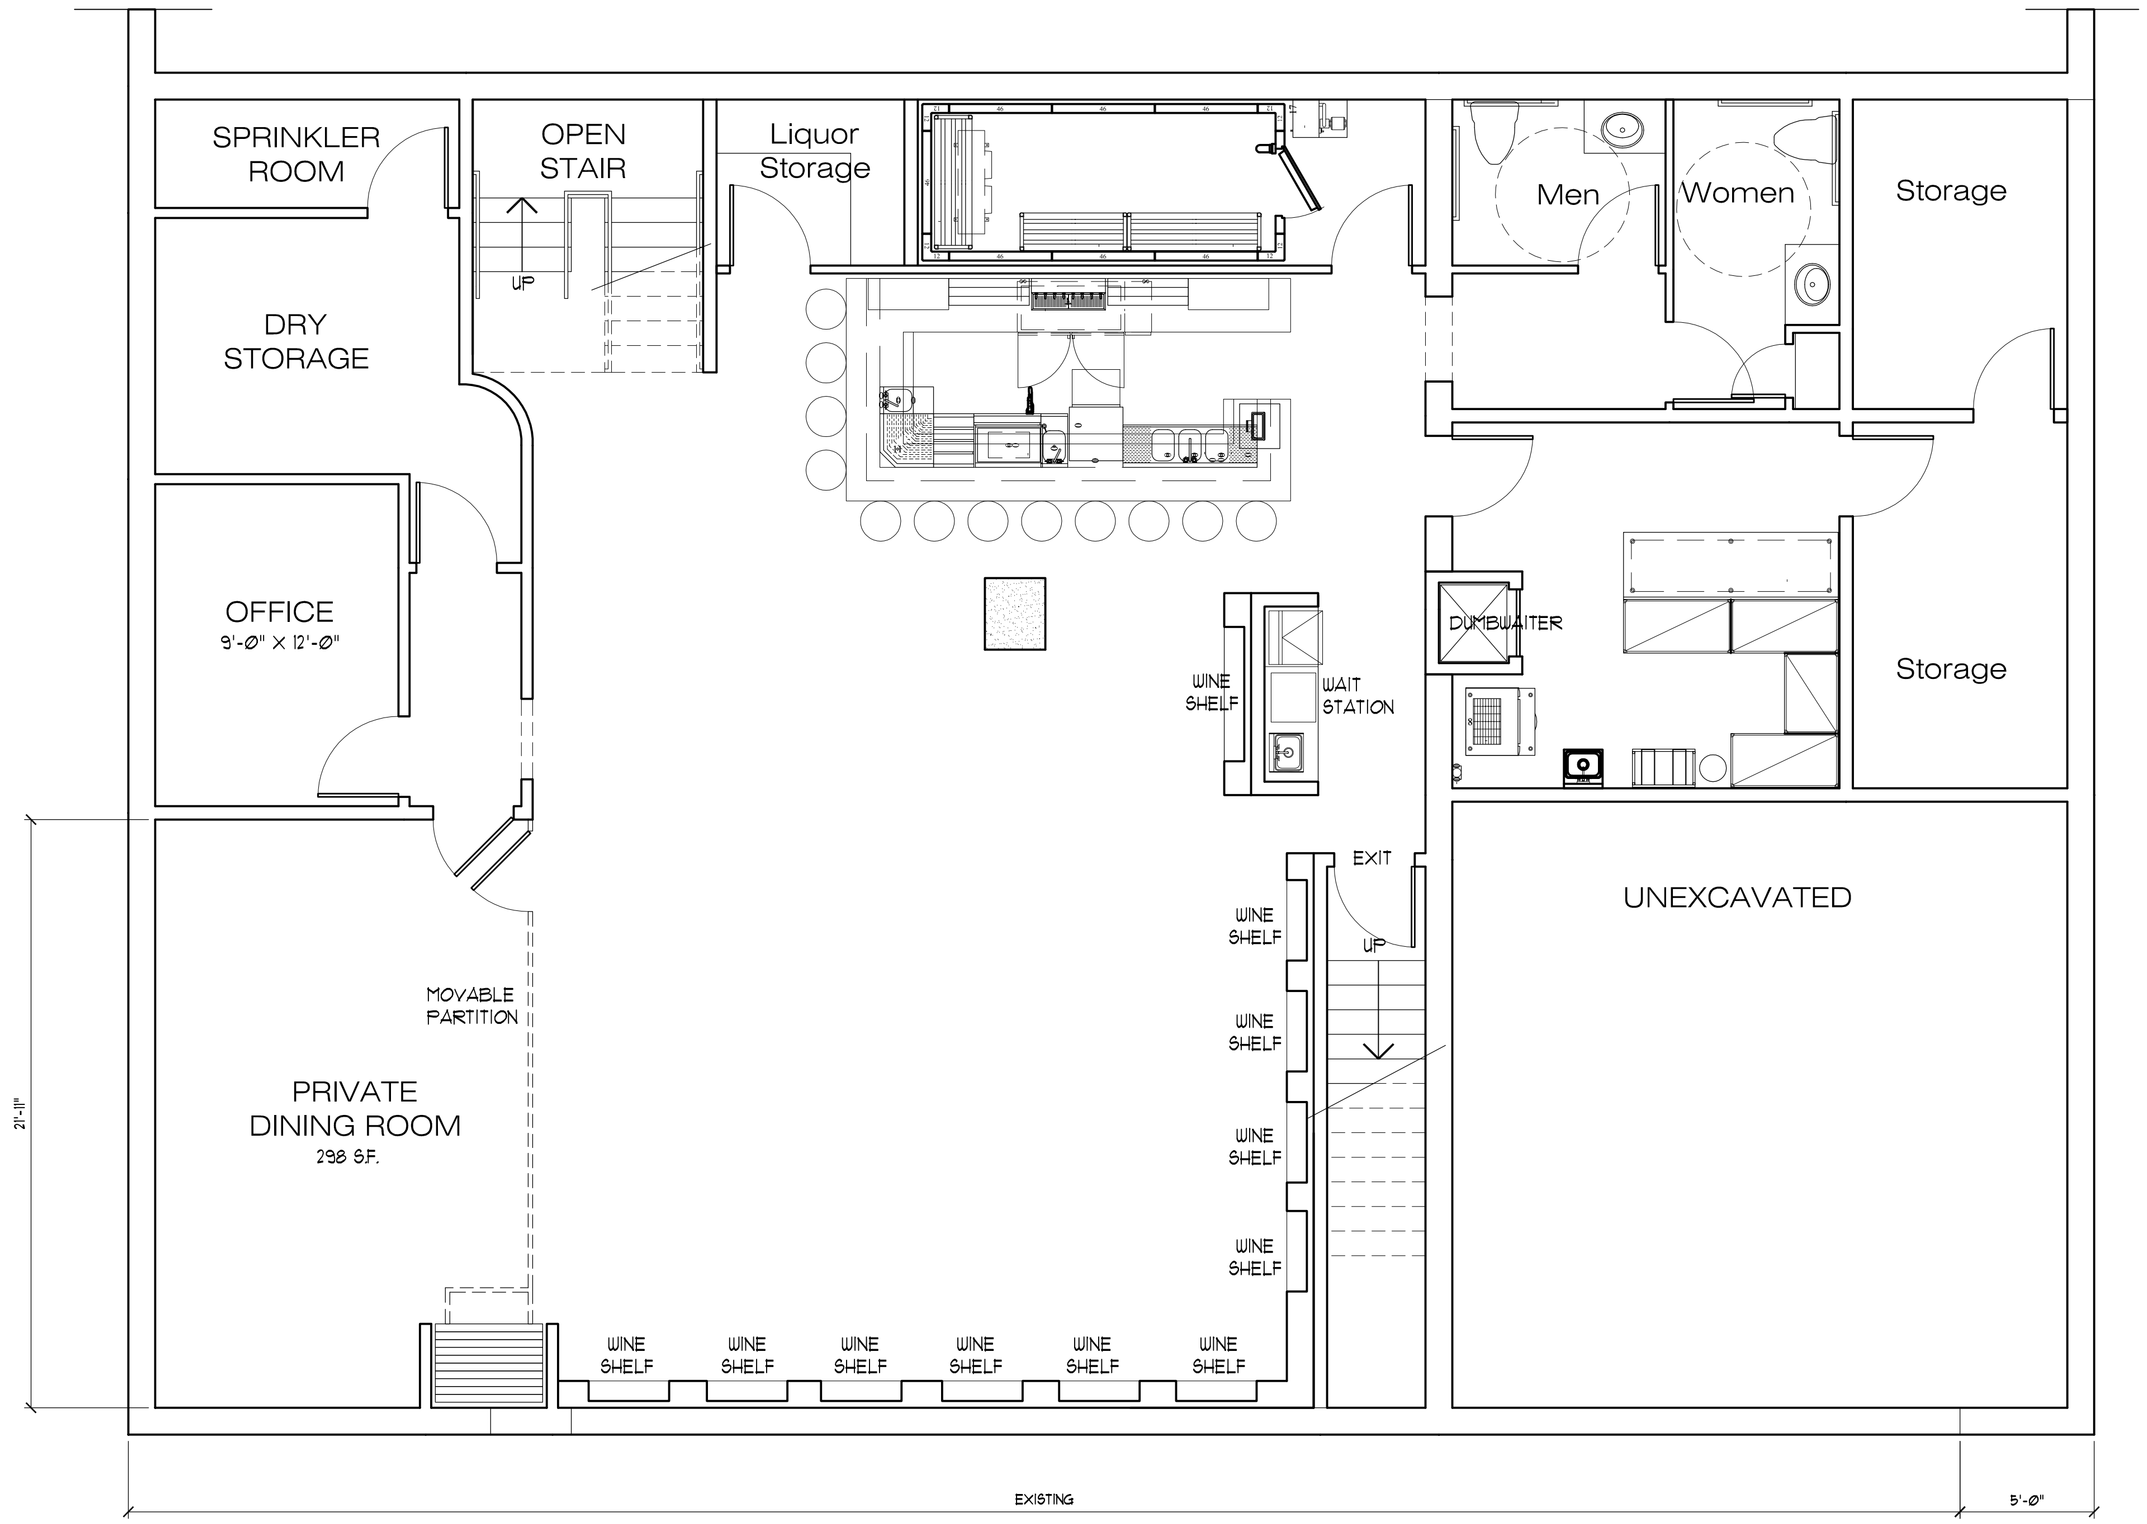

1 Lower Level Floor Plan

1/4"=1'-0"

Progress Print
May 3, 2019

THA
ARCHITECTS, LLC
ARCHITECTURE ▪ DESIGN ▪ PLANNING ▪ INTERIOR DESIGN
105 WILLOW BROOK AVENUE
STRATHAM, NEW HAMPSHIRE 03885
Tel: (603) 770-2491 Fax: (603) 773-0238
www.thaarc.com

These drawings and specifications were prepared for use at the location indicated. Publication and use is expressly limited to the identified location. Reuse or reproduction by any method, in whole or in part, is prohibited without the written permission of THA Architects, LLC.
© 2019 THA Architects, LLC.

Ciao Italia

60 Main Street
Durham, NH

Lower Level Floor Plan

Mechanical/Plumbing Engineer
WV Engineers
Electrical Engineer
WV Engineers
Fire Protection Engineer
WV Engineers

SCALE:

ISSUED / DRAWN BY

© THA Architects, LLC.

REVISED / REVISED BY

JOB NO: 19004

SHEET NUMBER
A-1.1