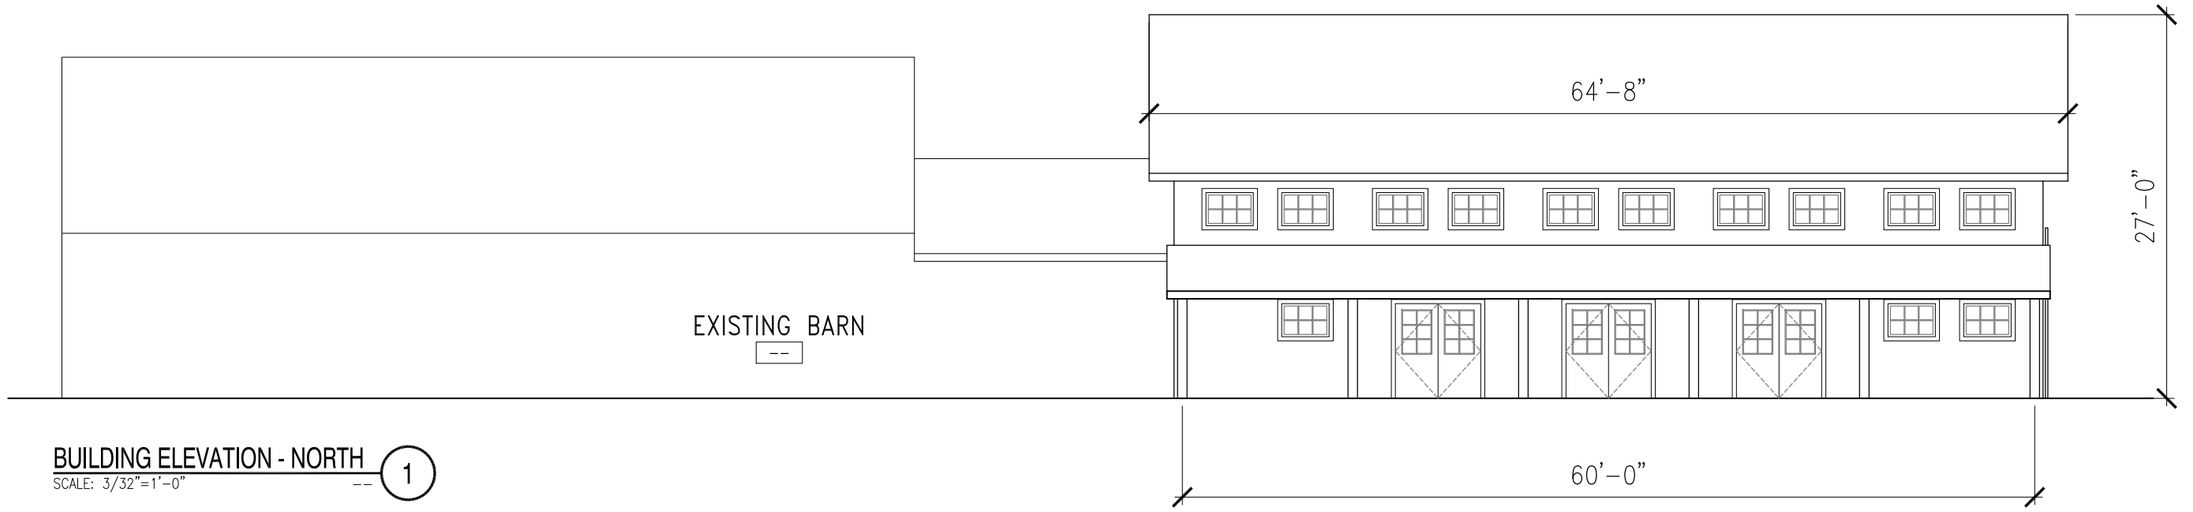

BUILDING ELEVATION - NORTH (1)
SCALE: 3/32"=1'-0" --

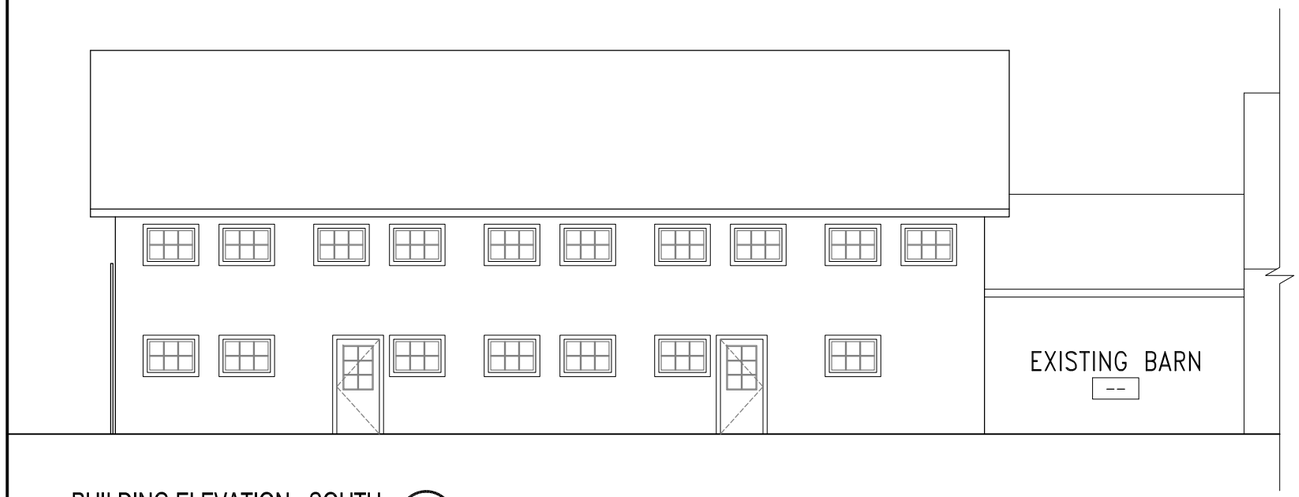

BUILDING ELEVATION - SOUTH (2)
SCALE: 3/32"=1'-0" --

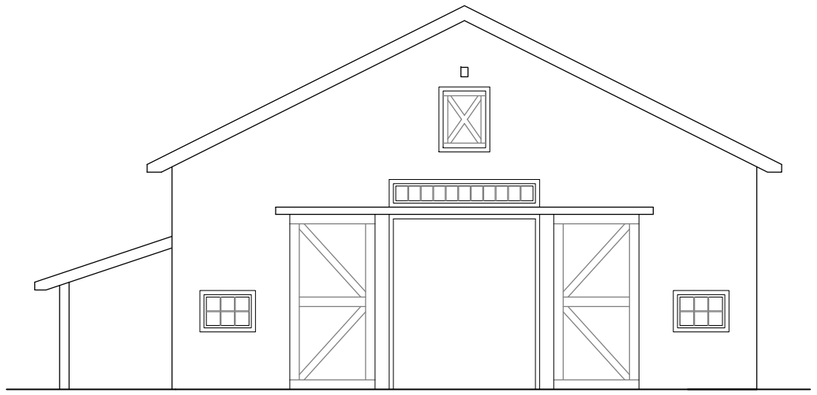

BUILDING ELEVATION - WEST (3)
SCALE: 3/32"=1'-0" --

23 Jun, 2020 - 11:35am
F:\MWR Docs\HH1\Barn\HH1 Barn-2017.dwg

	DATE	DESCRIPTION

NOT FOR CONSTRUCTION

SEAL

We GSD Studios
ARCHITECTURE & PLANNING
22 Jady Hill Ave, Exeter, NH 03833

DESIGNED BY: MWR
DRAWN BY: MWR

PROJECT: 200201.01

HARMONY HOMES at HICKORY POND
1 STAGECOACH RD
DURHAM, NH

HARMONY HOMES BARN

ELEVATIONS

SCALE: AS NOTED
DATE: 06.23.2020
DRAWING NO.:

A2.1