Drawing Name: P:\19pro\19-025\Internal\Drawing Files\19-025 Civil A-ALT2.DWG
Mon, 08 Apr 2019 - 12:47pm

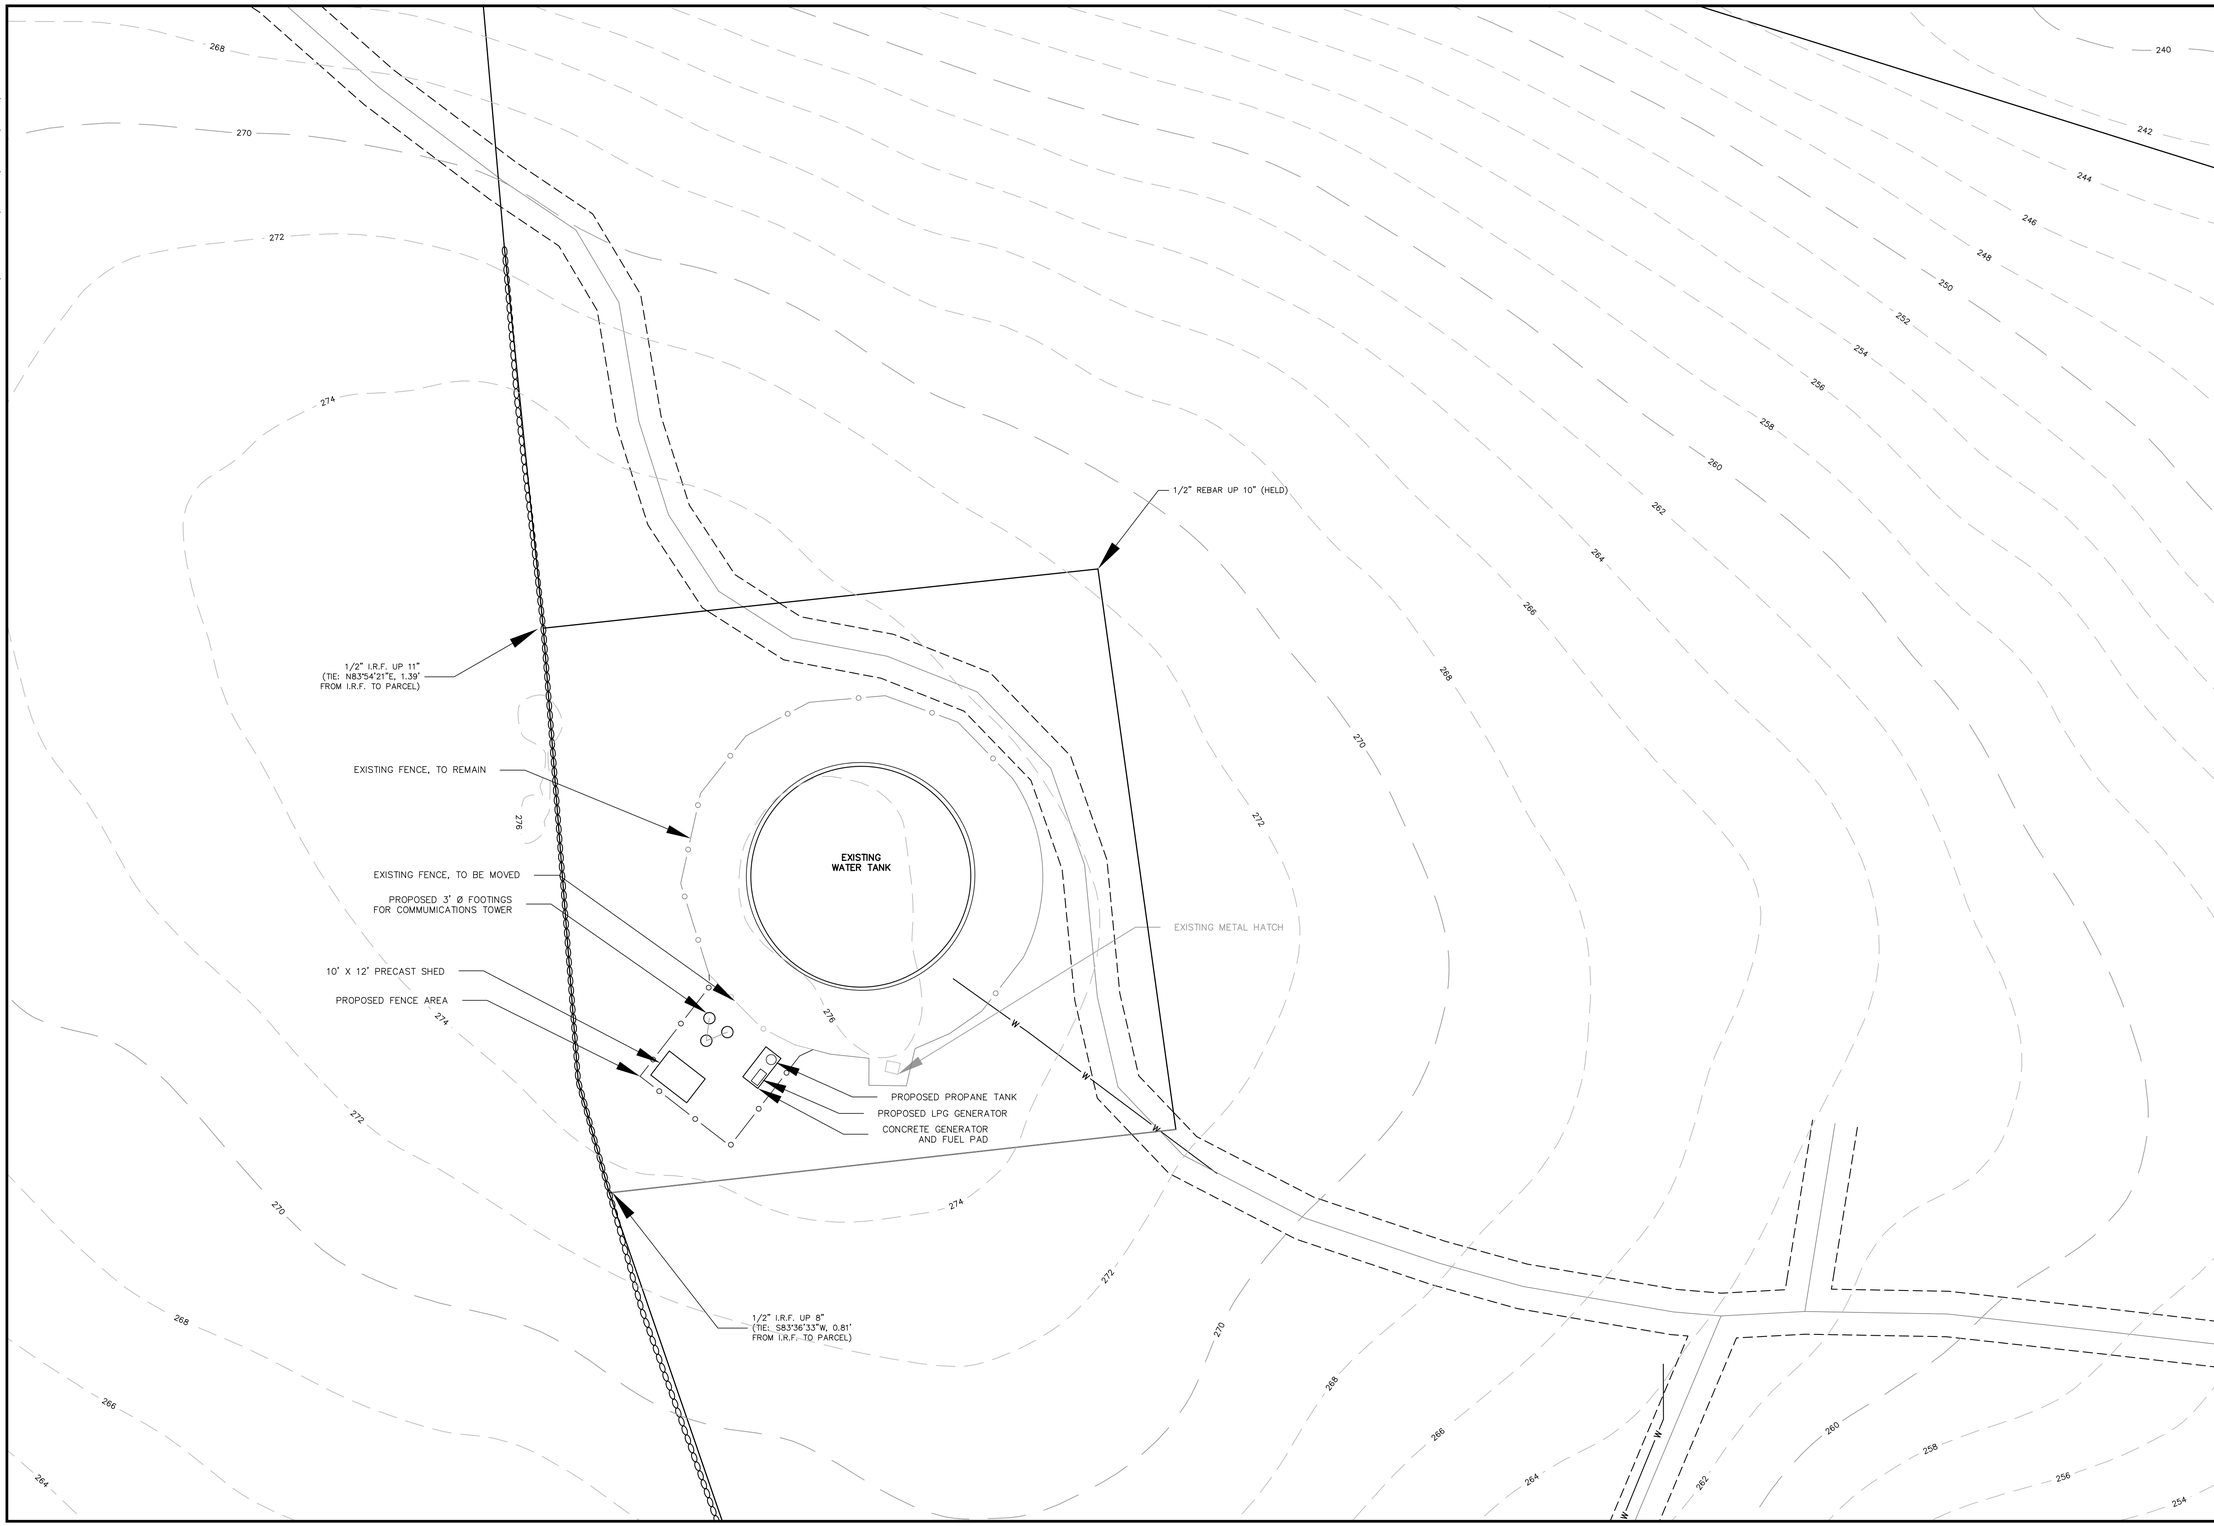

NO.	DATE	INT.

SEAL

DATE: 4/5/19
SCALE: 1" = 100'
DESIGNED BY: MCS
DRAWN BY: MCS
APPROVED BY: MJS
DWG FILE: 19-025_CivilA-ALT2.DWG

PRELIMINARY SITE PLAN
prepared for
THE TOWN OF DURHAM
TAX MAP 9, LOT 12-1

MJS ENGINEERING, P.C.
CIVIL • STRUCTURAL • ENVIRONMENTAL
5 RAILROAD ST., P.O. BOX 359
NEWMARKET, NH 03857
PHONE: (603) 659-2229 FAX: (603) 659-4627
E-MAIL: MJS@MJS-ENGINEERING.COM

JOB: 18-068

C1