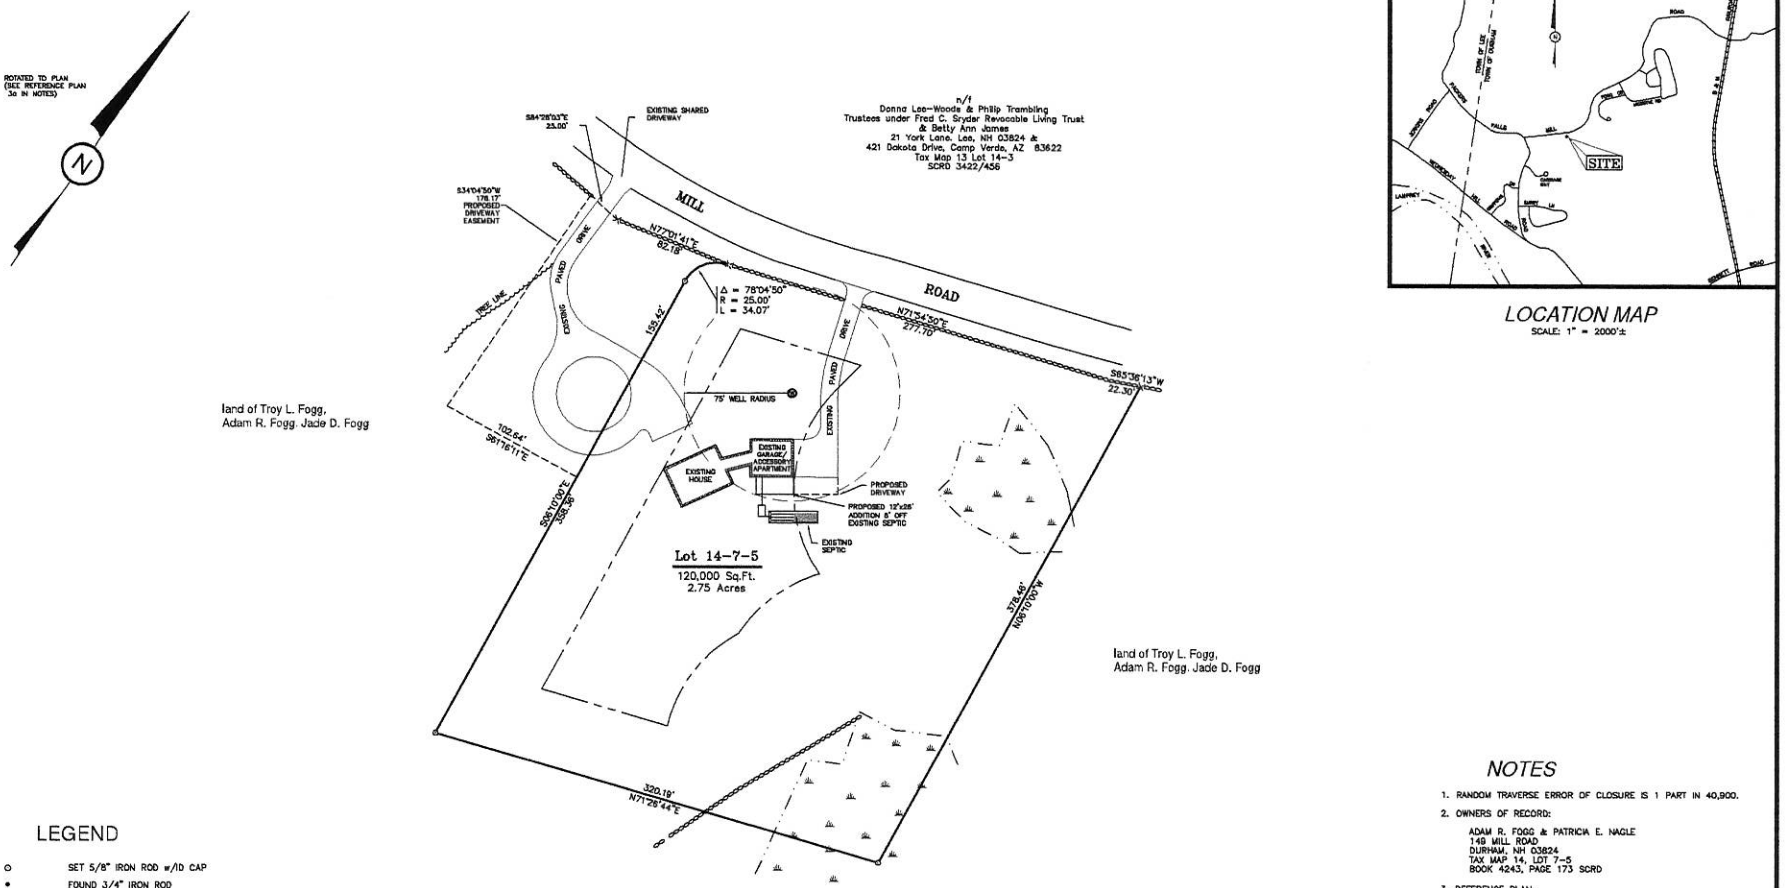

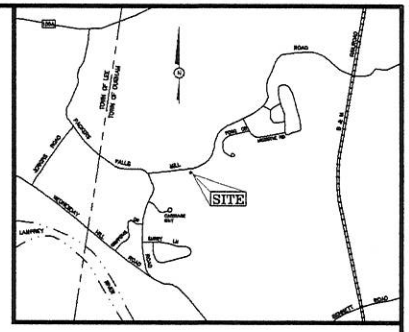

LOCATION MAP
SCALE: 1" = 2000'±

LEGEND

- SET 5/8" IRON ROD w/ID CAP
- FOUND 3/4" IRON ROD
- DRILL HOLE SET
- EXISTING WELL
- STONE WALL
- n/f NOW OR FORMERLY
- POORLY DRAINED (HYDRIC "B") SOIL
- BUILDING SETBACK LINE

POORLY DRAINED SOIL (HYDRIC "B")
DELINEATED BY:
LEONARD L. LORD
9-A FRENCH CROSS ROAD
MADBURY, NH 03820
CERTIFIED SOIL SCIENTIST No. 19
ON OCTOBER 8, 1997.

NEW HAMPSHIRE
Designer
of
Subsurface Disposal
Systems
Adam R. Fogg
No. 1377
Water Supply & Pollution Control

NOTES

1. RANDOM TRAVERSE ERROR OF CLOSURE IS 1 PART IN 40,900.
2. OWNERS OF RECORD:
   ADAM R. FOGG & PATRICIA E. NAGLE
   149 MILL ROAD
   DURHAM, NH 03824
   TAX MAP 14, LOT 7-5
   BOOK 4243, PAGE 173 SCRD
3. REFERENCE PLAN:
   "PLAN OF LAND PREPARED FOR CLYDE B. FOGG, JR. IN DURHAM, NEW HAMPSHIRE" BY ATLANTIC SURVEY Co. DATED APRIL 8, 1997 AND RECORDED AT THE STRAFFORD COUNTY REGISTRY OF DEEDS PLAN No. 53-003
4. ZONING DATA: RURAL
   SETBACKS: FRONT: 40 Ft.
   SIDE: 50 Ft.
   REAR: 50 Ft.
   WETLANDS: 100 Ft. FOR BUILDING ACTIVITY

ISSUE	DATE	DESCRIPTION	BY	CHKD.	APP.

GRAPHIC SCALE
(IN FEET)
1 inch = 40 ft.

ATLANTIC SURVEY COMPANY
PREPARED BY:
SURVEYORS
ENGINEERS
PLANNERS
149 Mill Road, Durham, New Hampshire 03824
603-659-8939

STATE OF NEW HAMPSHIRE
No. 891
ADAM R. FOGG
LAND SURVEYOR
SIGNATURE

DATE:	February, 2016
FIELDWORK BY:	AF
DESIGNED BY:	AF
CAD FILE:	HOUSE-SITE ZBA
PROJECT No.:	HOUSE
SHEET	1 OF 1

PROPOSED ADDITION SITE PLAN
PREPARED FOR
Adam Fogg & Patricia Nagle
LOCATED AT
149 Mill Road, Durham, N.H.