Drawing Name: P:\13proj\13-024\Drawing Files\13024C1F (2).dwg
Tue, 18 Feb 2014 - 5:38pm

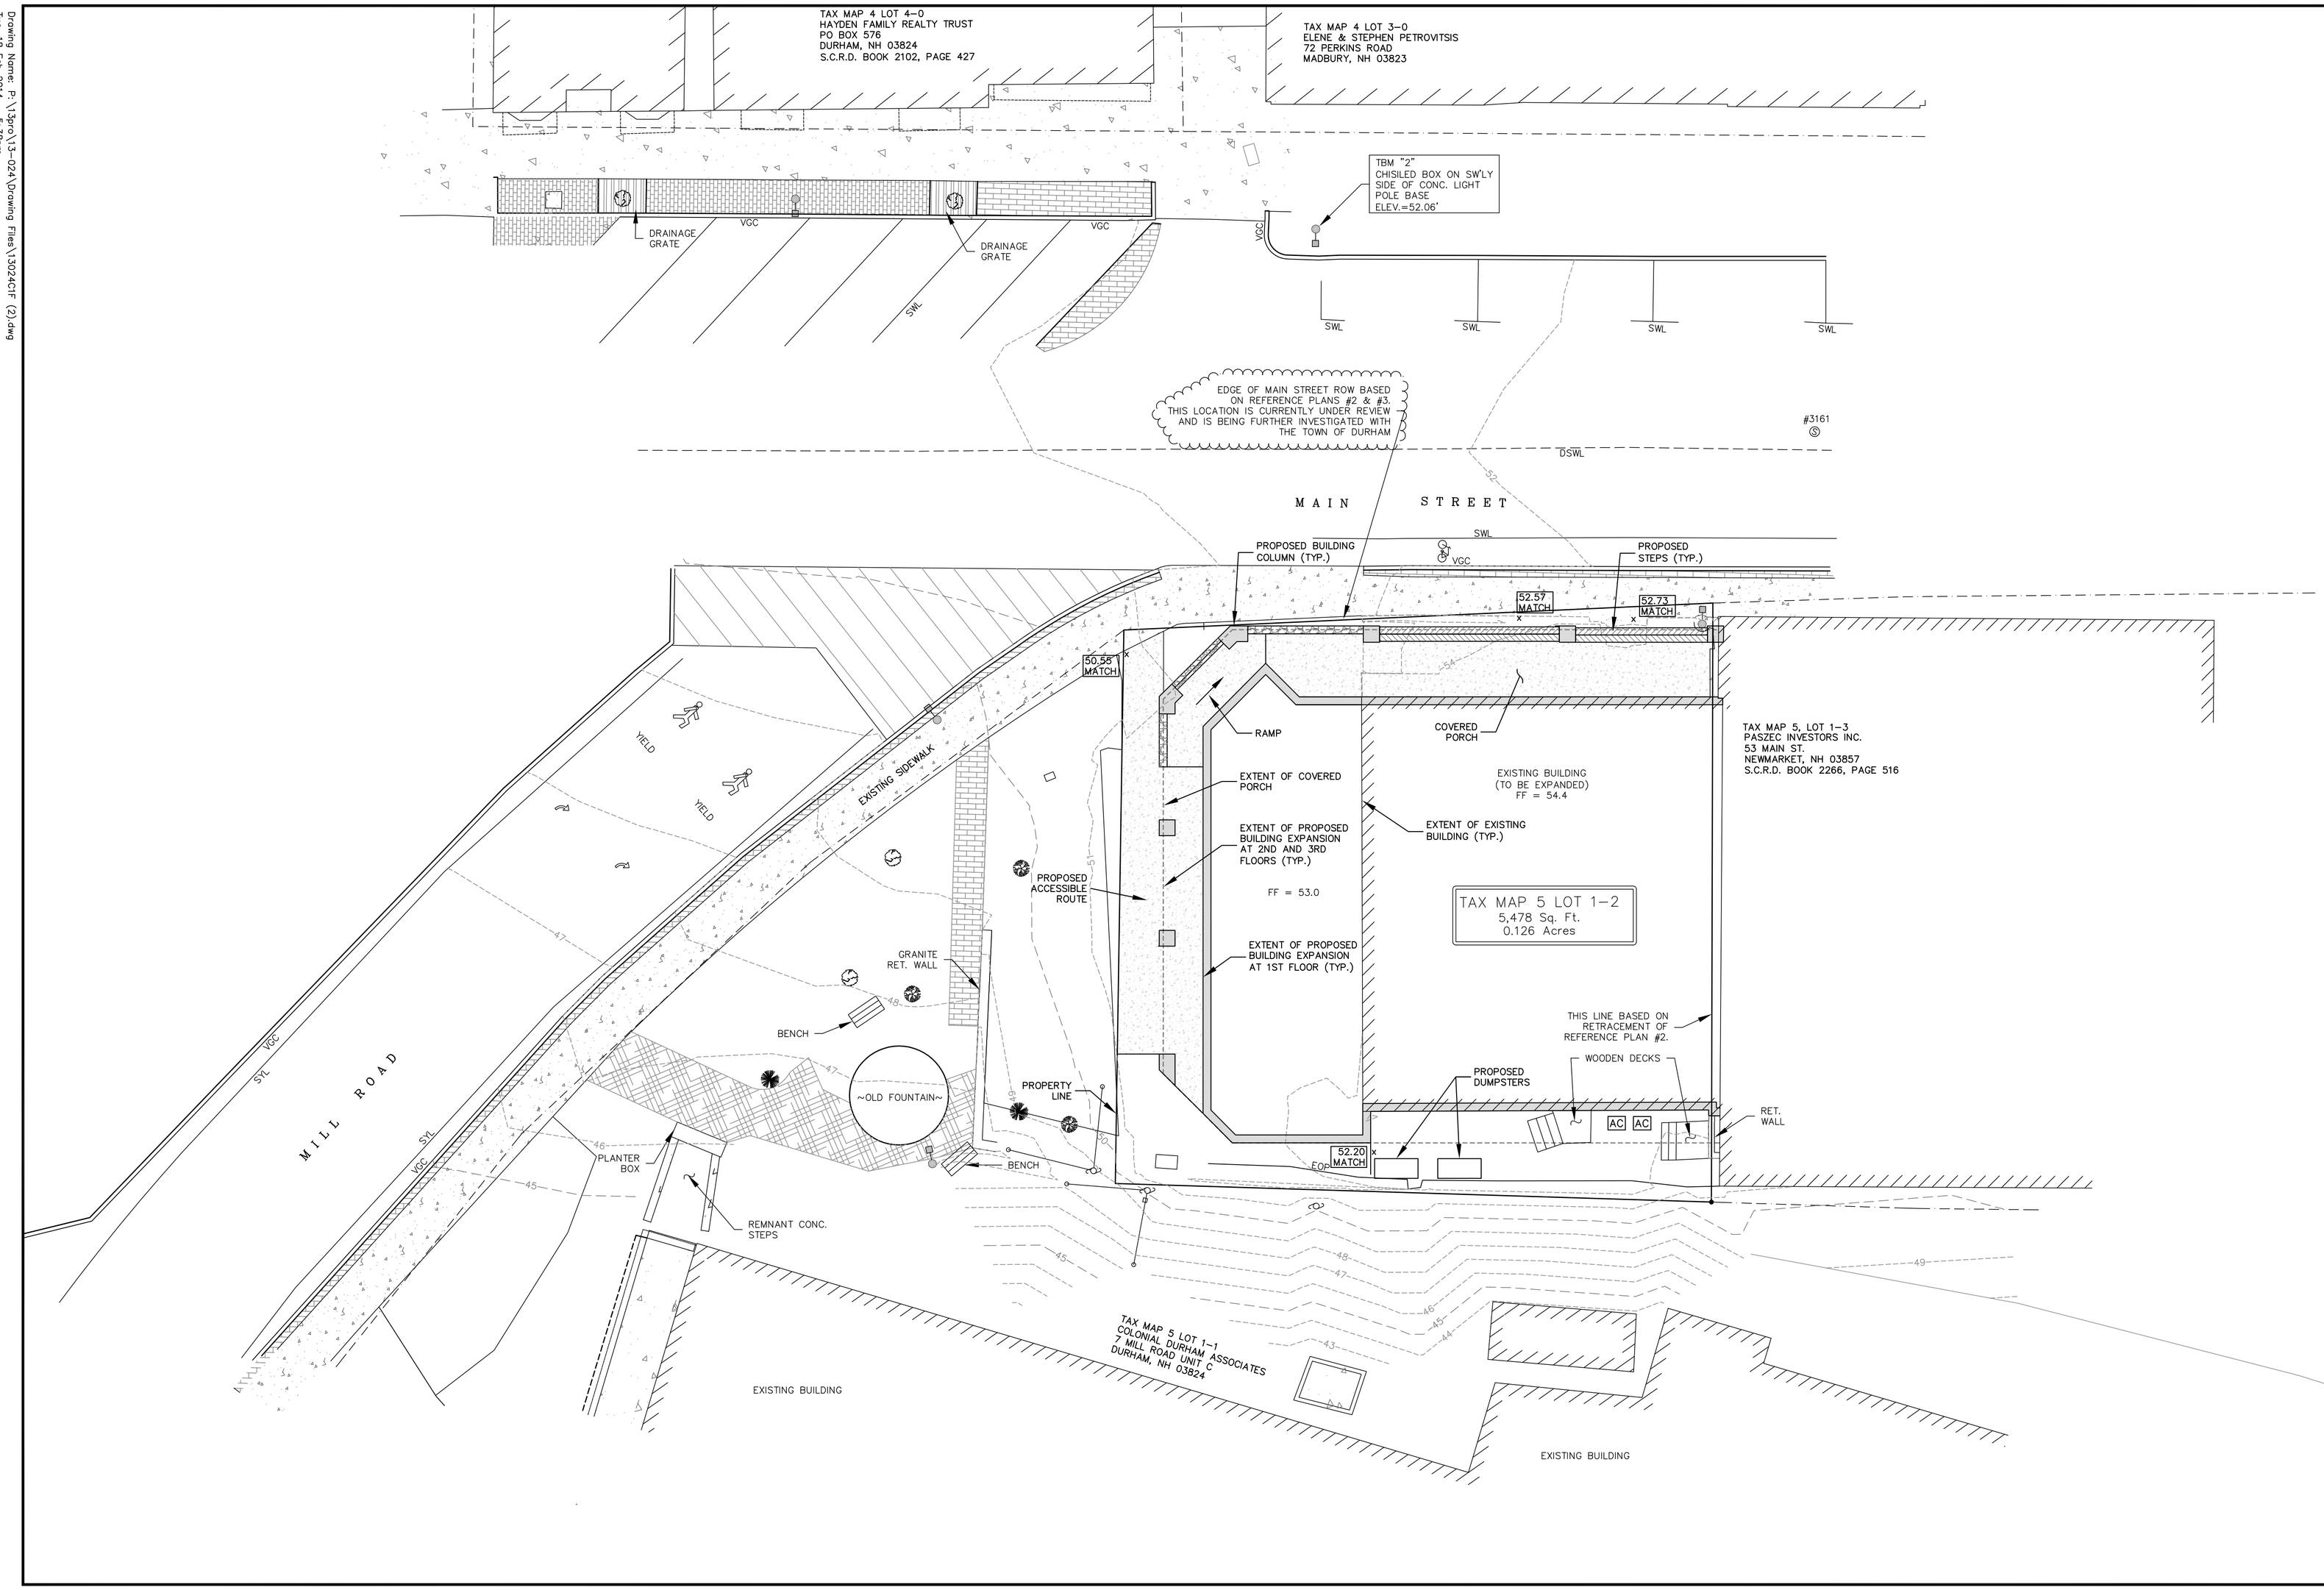

NO.	REVISIONS	DATE	INT.

SEAL

DATE: 1/4/14
SCALE: 1" = 10'
DESIGNED BY: MJS
DRAWN BY: JLG
APPROVED BY: MJS
DWG FILE:

PROP. DEVELOPMENT SKETCH
prepared for
PAUL EJA
(TAX MAP 5, LOT 1-2)
49 & 51 MAIN STREET DURHAM, NH

MJS ENGINEERING, PC
CIVIL ENVIRONMENTAL CONSULTING ENGINEERING
5 RAILROAD ST., P.O. BOX 559
NEWMARKET, NH 03857
PHONE: (603) 659-4979, FAX: (603) 659-4627
E-MAIL: MJS@MJS-ENGINEERING.COM

JOB: 13-024

C1F